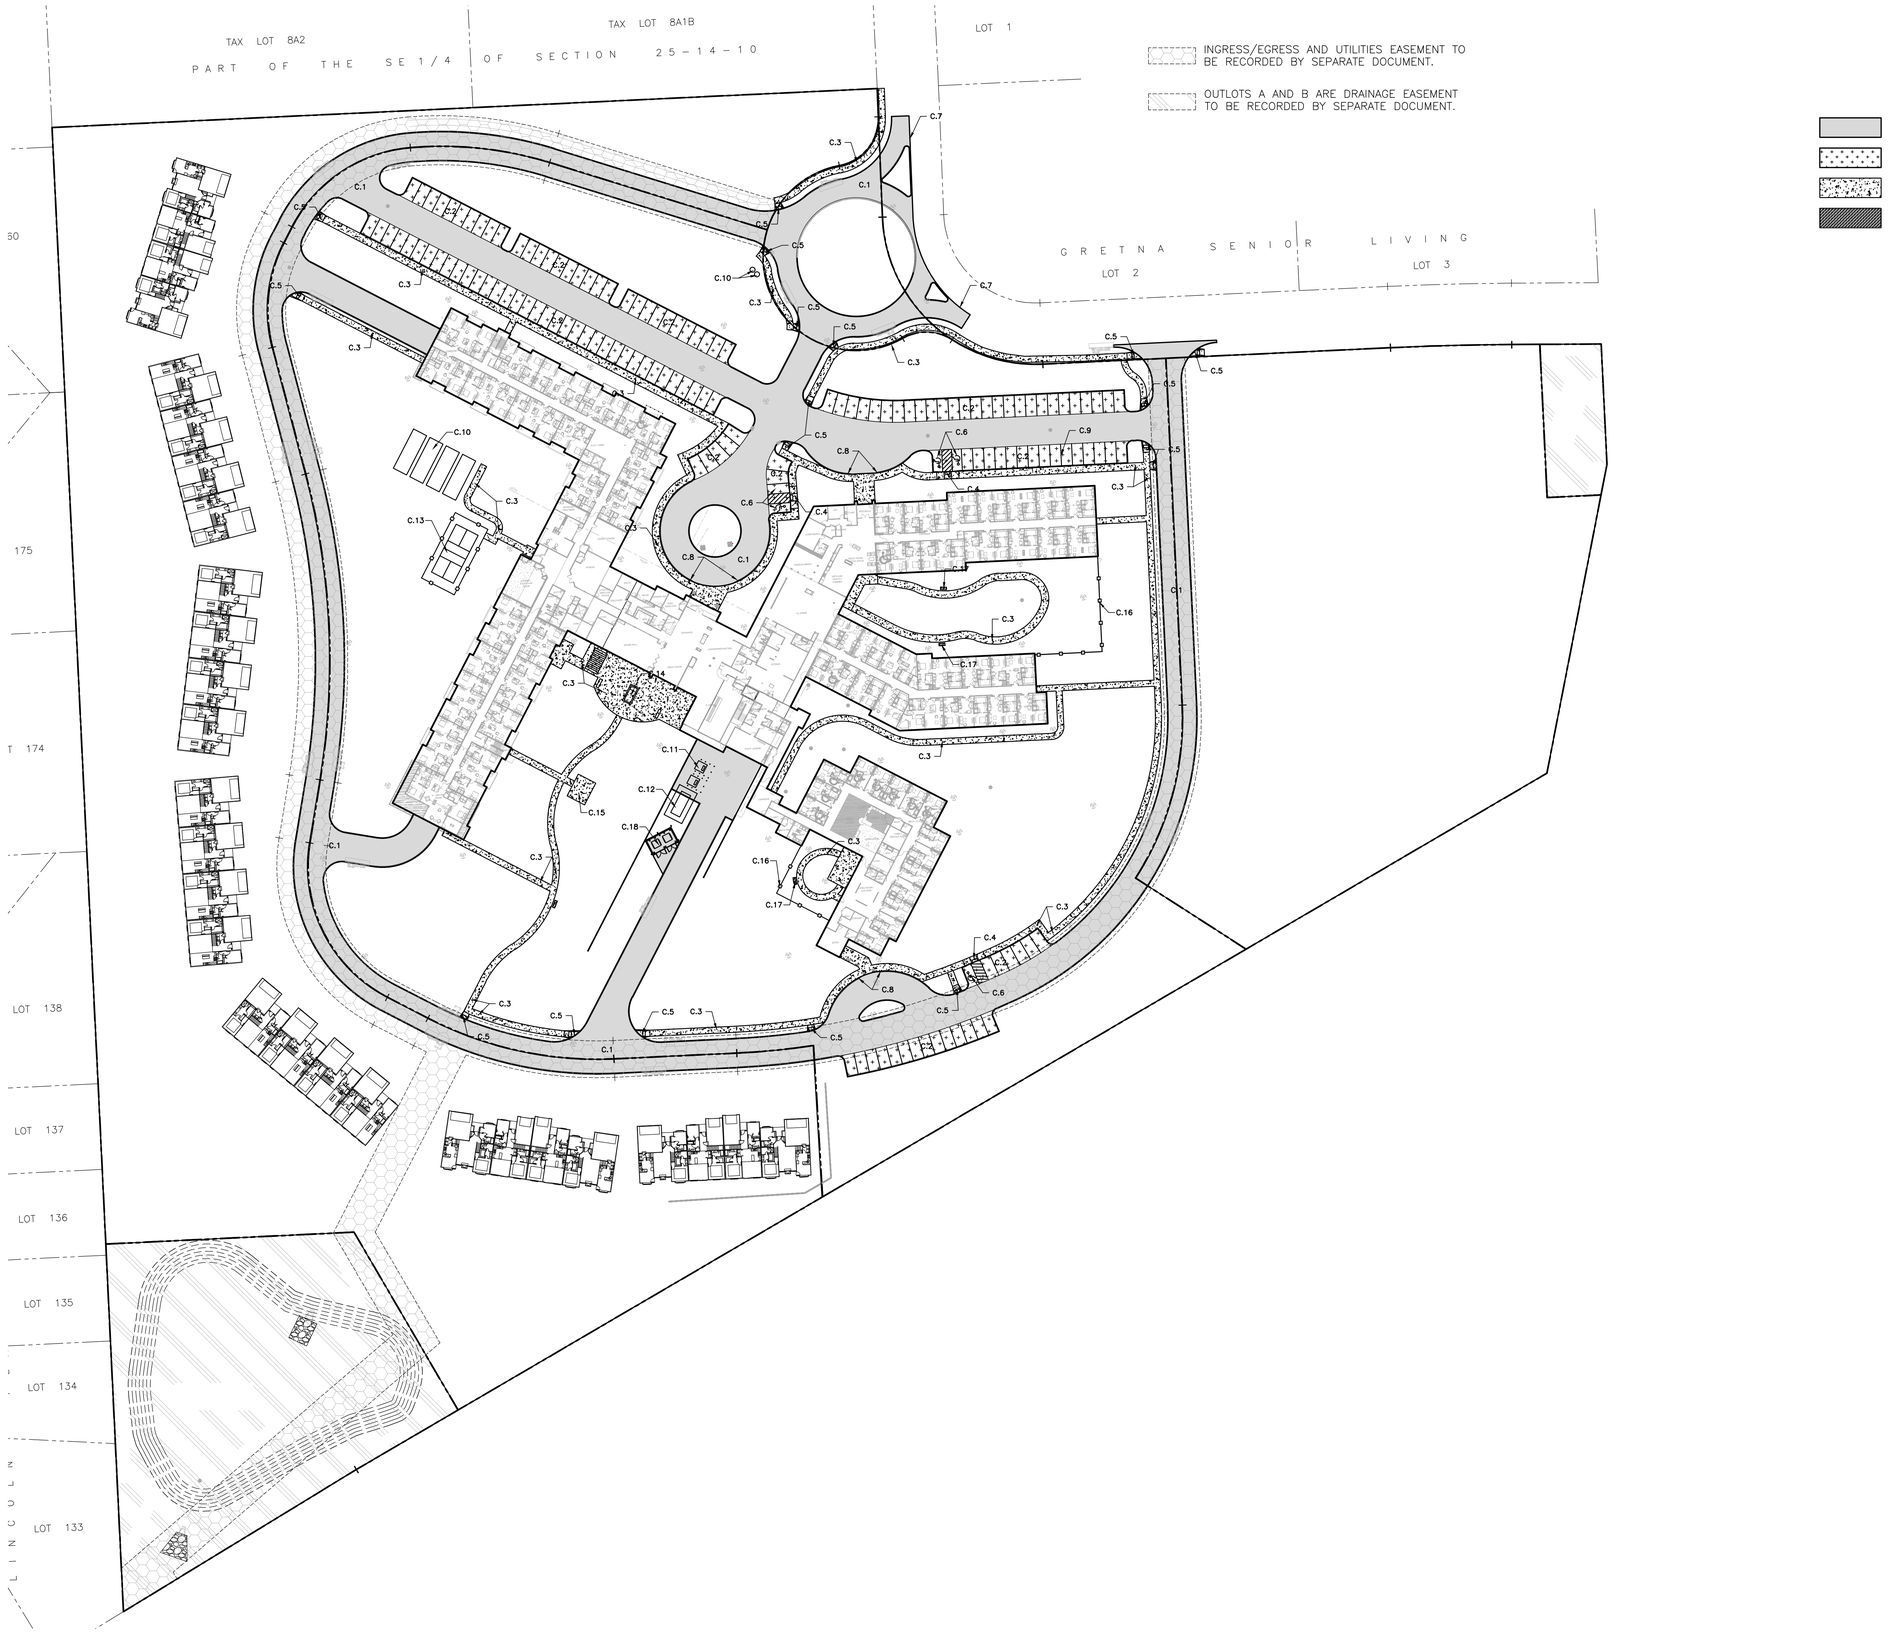

NOTICE: These documents are instruments of professional service, and information contained thereon is incomplete unless used in conjunction with Lantz-Boggio's interpretations, decisions, observations and administrations. Use or reproduction of these documents in whole or in part without Lantz-Boggio's consent is in violation of common law, copyrights, statutory and other reserved rights. Refer to Act 17 U.S.C., par 511 (1990), which preempts state and local public records act. Refer to Act 17 U.S.C., par 301 (1990).

LANTZ-BOGGIO
Architects & Interior Designers
5650 DTC Pkwy. | Suite 200 | Englewood | CO 80111 | Ph: 303.773.0436

Associated with:

thompson, dreessen & dorner, inc.
10836 Old Mill Rd Omaha, NE 68154
402.330.8860 www.td2co.com
TD2 DRAWING # 161-219

HILLCREST GRETNA HIGHLANDS

GRETNA, NE 68028

Revisions:

CITY COMMENTS	01.31.2022
WALL CHANGES	02.16.2022

Project Status:

issue /	date
BUILDING PERMIT	12.22.2021

Seal:

Project Info:

LBA Project #	2020.09
Date:	
Drawn by:	B. Drews
Checked by:	D. Heine

Sheet Name:

Paving Plan

Sheet Number:

C4.1